
TL 26-83

PARCEL IDENTIFICATION NUMBER
49-34-120-015

PLAT OF SURVEY

WILLIAM LYTLE'S MILITARY SURVEY NO. 4440
WAYNE TOWNSHIP
CLERMONT COUNTY OHIO

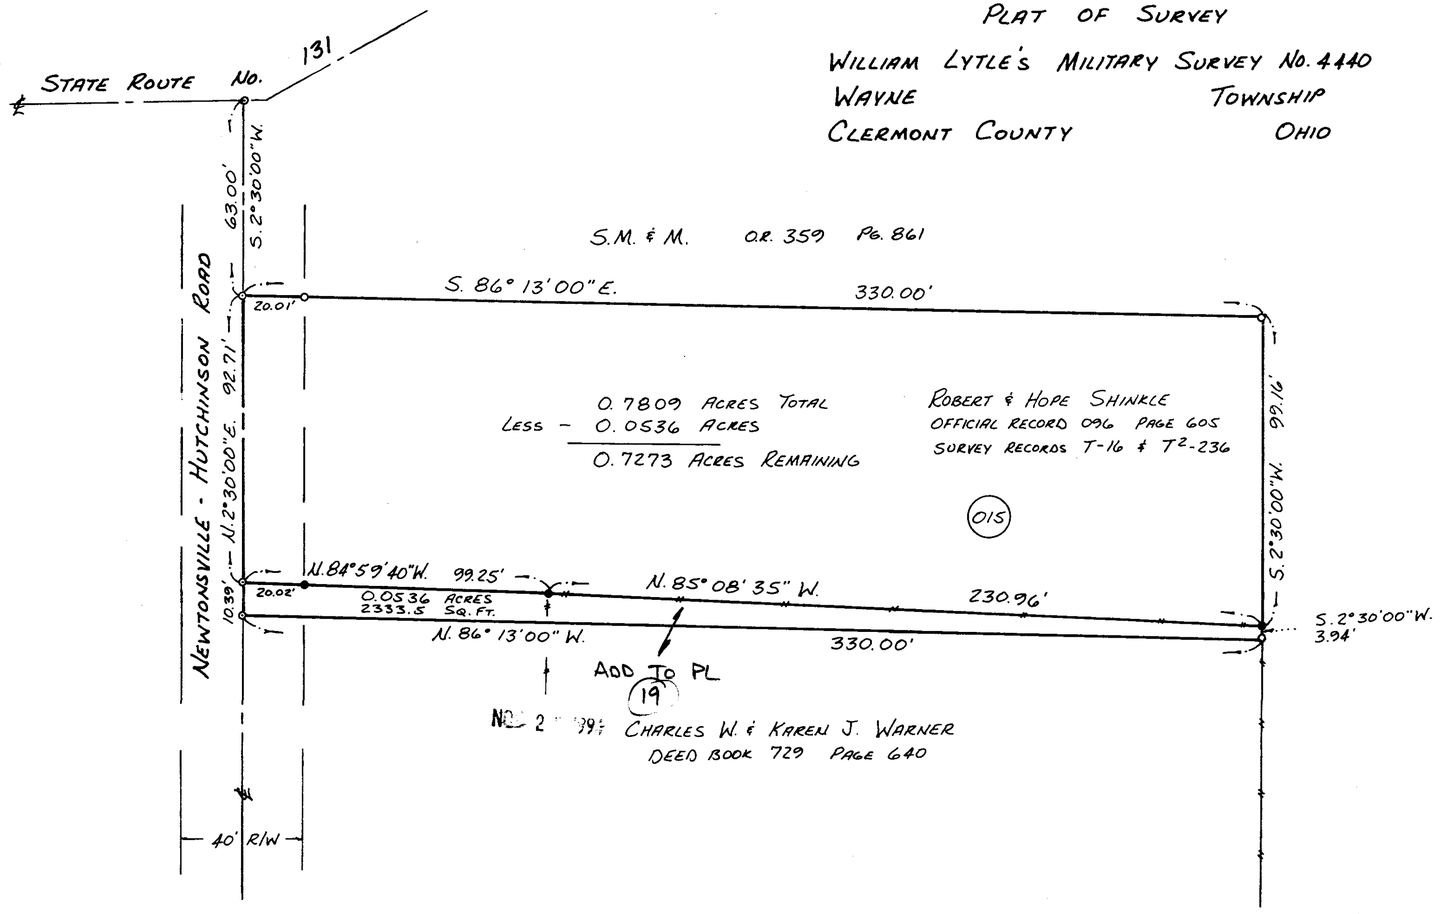

S.M. & M.
O.R. 359 Pg. 861
SURVEY RECORD TL18-42

SURVEYOR'S NOTES.....

1. OCCUPATION WILL CHECK WITH PROPERTY LINES AFTER THE 0.0536 ACRE TRACT IS CONVEYED FROM SHINKLE TO WARNER.
2. BASIS OF BEARINGS: RECORD BEARINGS IN OFFICIAL RECORD 096, PAGE 606, CLERMONT COUNTY RECORDERS OFFICE.
3. DOCUMENTS USED ARE NOTED ON THE PLAT.
4. MONUMENTS FOUND ARE IN GOOD CONDITION.

LEGEND

- ⊙ FOUND P.K. NAIL UNLESS NOTED OTHERWISE
- o FOUND ½" IRON PIN
- ● SET 5/8" IRON PIN
- ——//—— EXISTING WIRE FENCELINE

N

0 30' 60'
SCALE: 1" = 30'

Jerome Rosenfeldt
JEROME ROSENFELDT
REGISTERED SURVEYOR NO. 7598

STATE OF OHIO
JEROME R. ROSENFELDT
7598
REGISTERED
PROFESSIONAL SURVEYOR

Client ROBERT & HOPE SHINKLE
Address 6022 NEWTONSVILLE-HUTCHINSON RD.

WILLIAM LYTLE'S MILITARY SURVEY # 4440
WAYNE TOWNSHIP
CLERMONT COUNTY OHIO

Paul Byrnside
Registered Surveyor
7488 Clough Rd. Cincinnati, Ohio
231-9359 45244

SCALE: 1" = 30'	DRAWN BY: JR	CHECKED BY:
DATE: 9-12-94	JOB NO.: 94417	

OHIO BLUE PRINT N05239